## NOZZLES SCHEDULE

| MARK | SIZE | REQ'D | DECRIPTION | SERVICE |
|---|---|---|---|---|
| | | | | |
| | | | | |
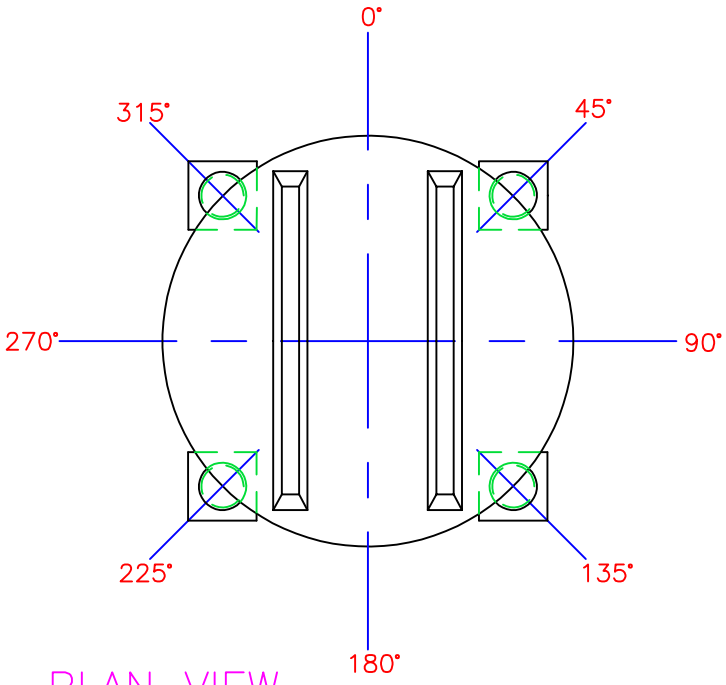


PLAN VIEW

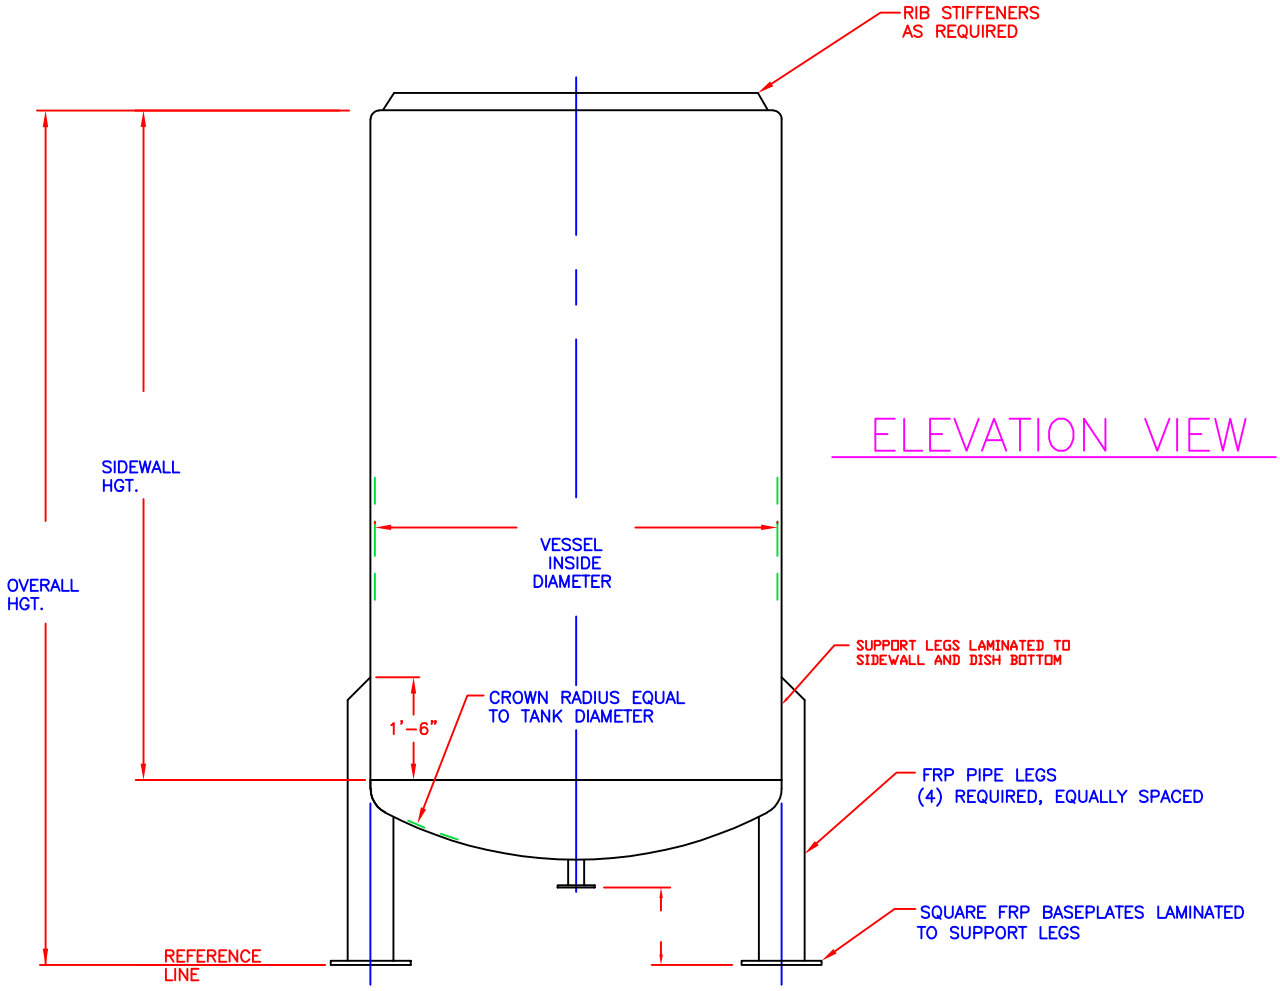


ELEVATION VIEW


DIAMOND FIBERGLASS

1036 Industrial Park Dr. Victoria, Texas 77905
Tel (361) 572-4040 Fax (361) 573-0451
www.diamondfiberglass.com


| | |
|---|---|
| DRAWN BY: | |
| APPROVED BY: | |
| SCALE: NTS | DATE: |
| DRAWING NO. | |
| RFQ-FT-DB-LS | |

TYPICAL LEG SUPPORTED DISH BOTTOM, FLAT TOP FIBERGLASS STORAGE TANK